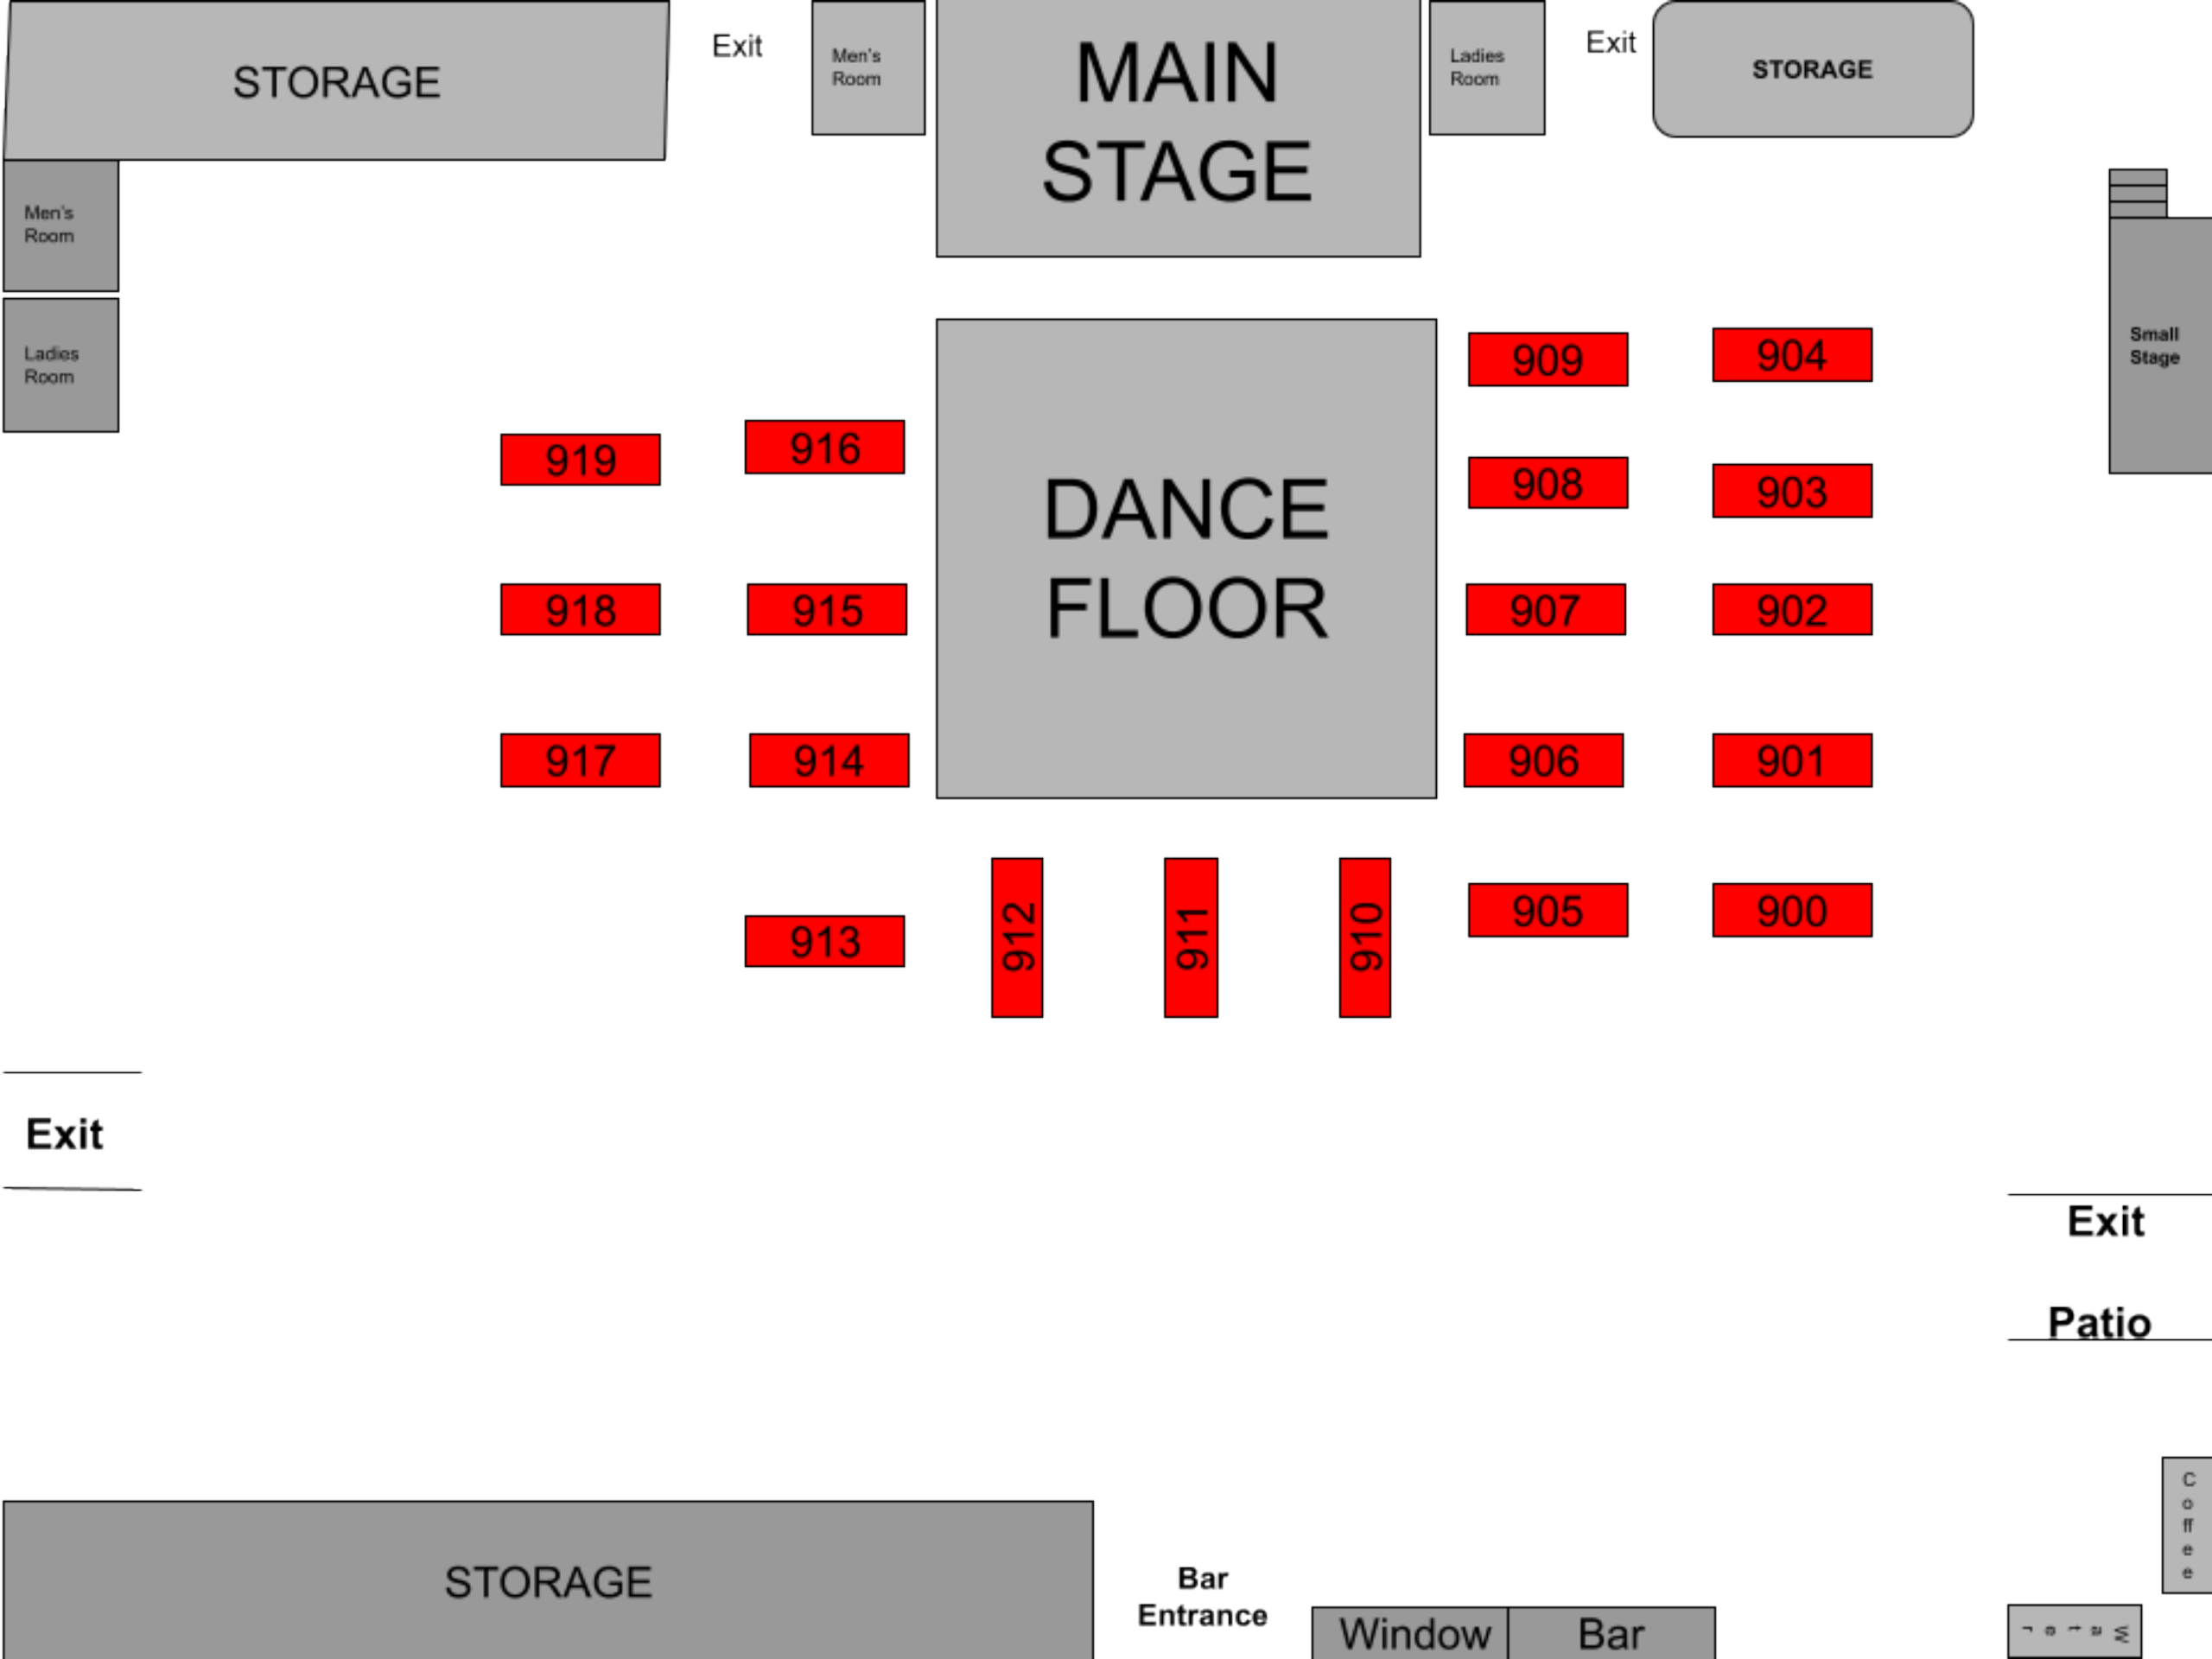
STORAGE
Exit
Men's Room
MAIN STAGE
Ladies Room
Exit
STORAGE
Men's Room
Ladies Room
Small Stage
DANCE FLOOR
919
916
918
915
917
914
909
904
908
903
907
902
906
901
913
912
911
910
905
900
Exit
Exit
Patio
STORAGE
Bar Entrance
Window
Bar
Coffee
Water